COOK CONCRETE PRODUCTS, INC.

—Precast—

NPCA
Precast ...The Concrete Solution

MANHOLE PIPE • DRAINAGE INLETS • STORM WATER/OIL INTERCEPTORS • UTILITY VAULTS & BOXES • CUSTOM PRECAST

(530) 243-2562
FAX (530) 243-6881
www.cookconcreteproducts.com
e-mail:
Info@cookconcreteproducts.com

5461 EASTSIDE ROAD
P.O. BOX 720280
REDDING, CA 96099

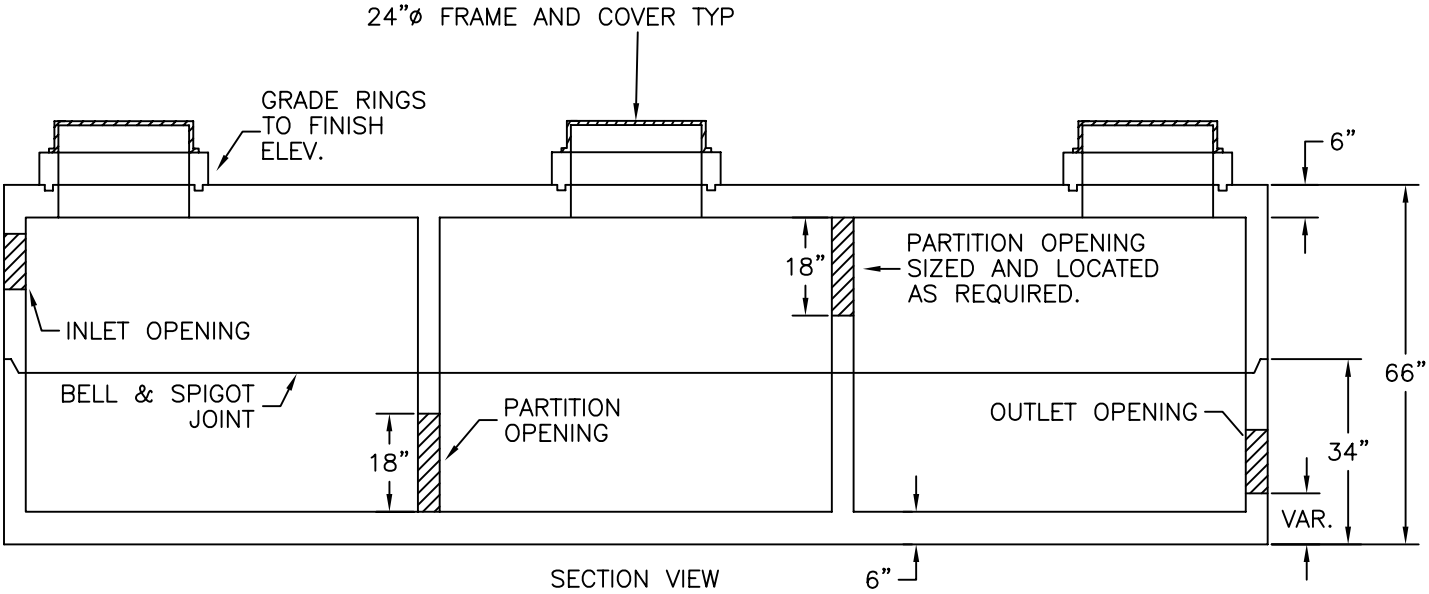

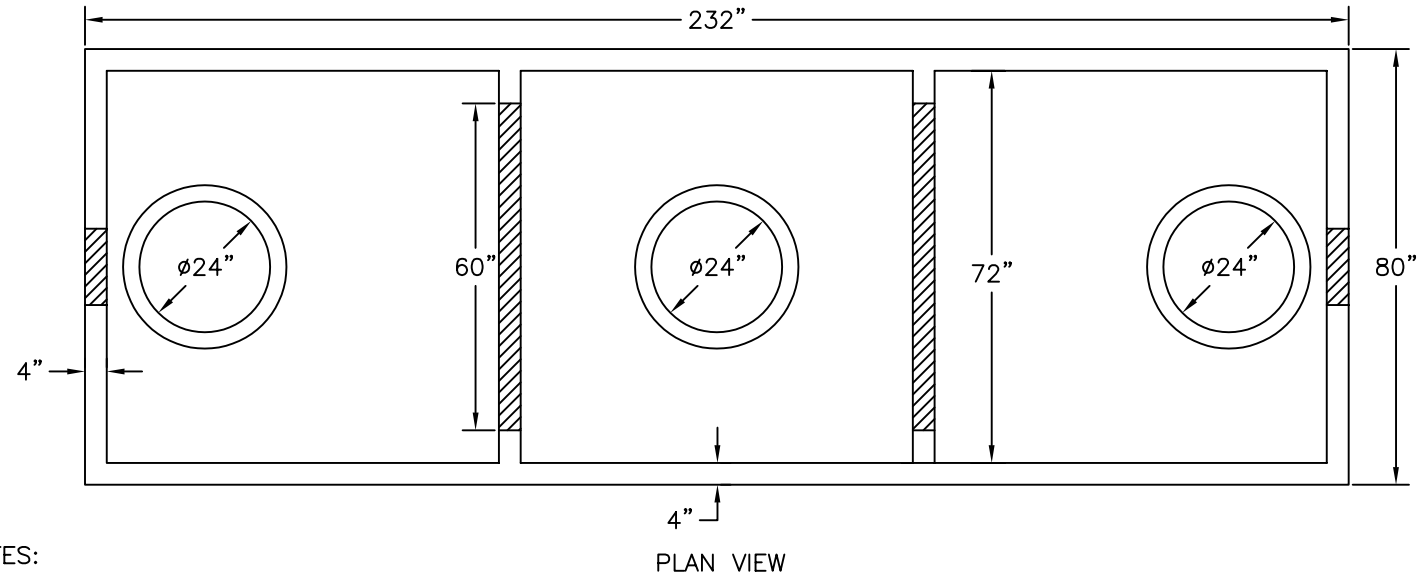

NOTES:

1) DESIGNED FOR HS-20 HIGHWAY LOADING.
2) PENETRATION SIZES AND LOCATIONS CAN BE PLACED AS REQUIRED.
3) WEIGHT PER SECTION: 16,120 LB.
4) 2 COMPARTMENT TANK AVAILABLE AS SEPTIC TANK OR GREASE TRAP.
5) OUTLET BOXES AVAILABLE, SEPARATE ITEM.
6) ALSO AVAILABLE IN 1250, 1500, 2000, 4000 AND 5000 GALLON CAPACITIES.

3,000 GALLON STORM WATER INTERCEPTOR